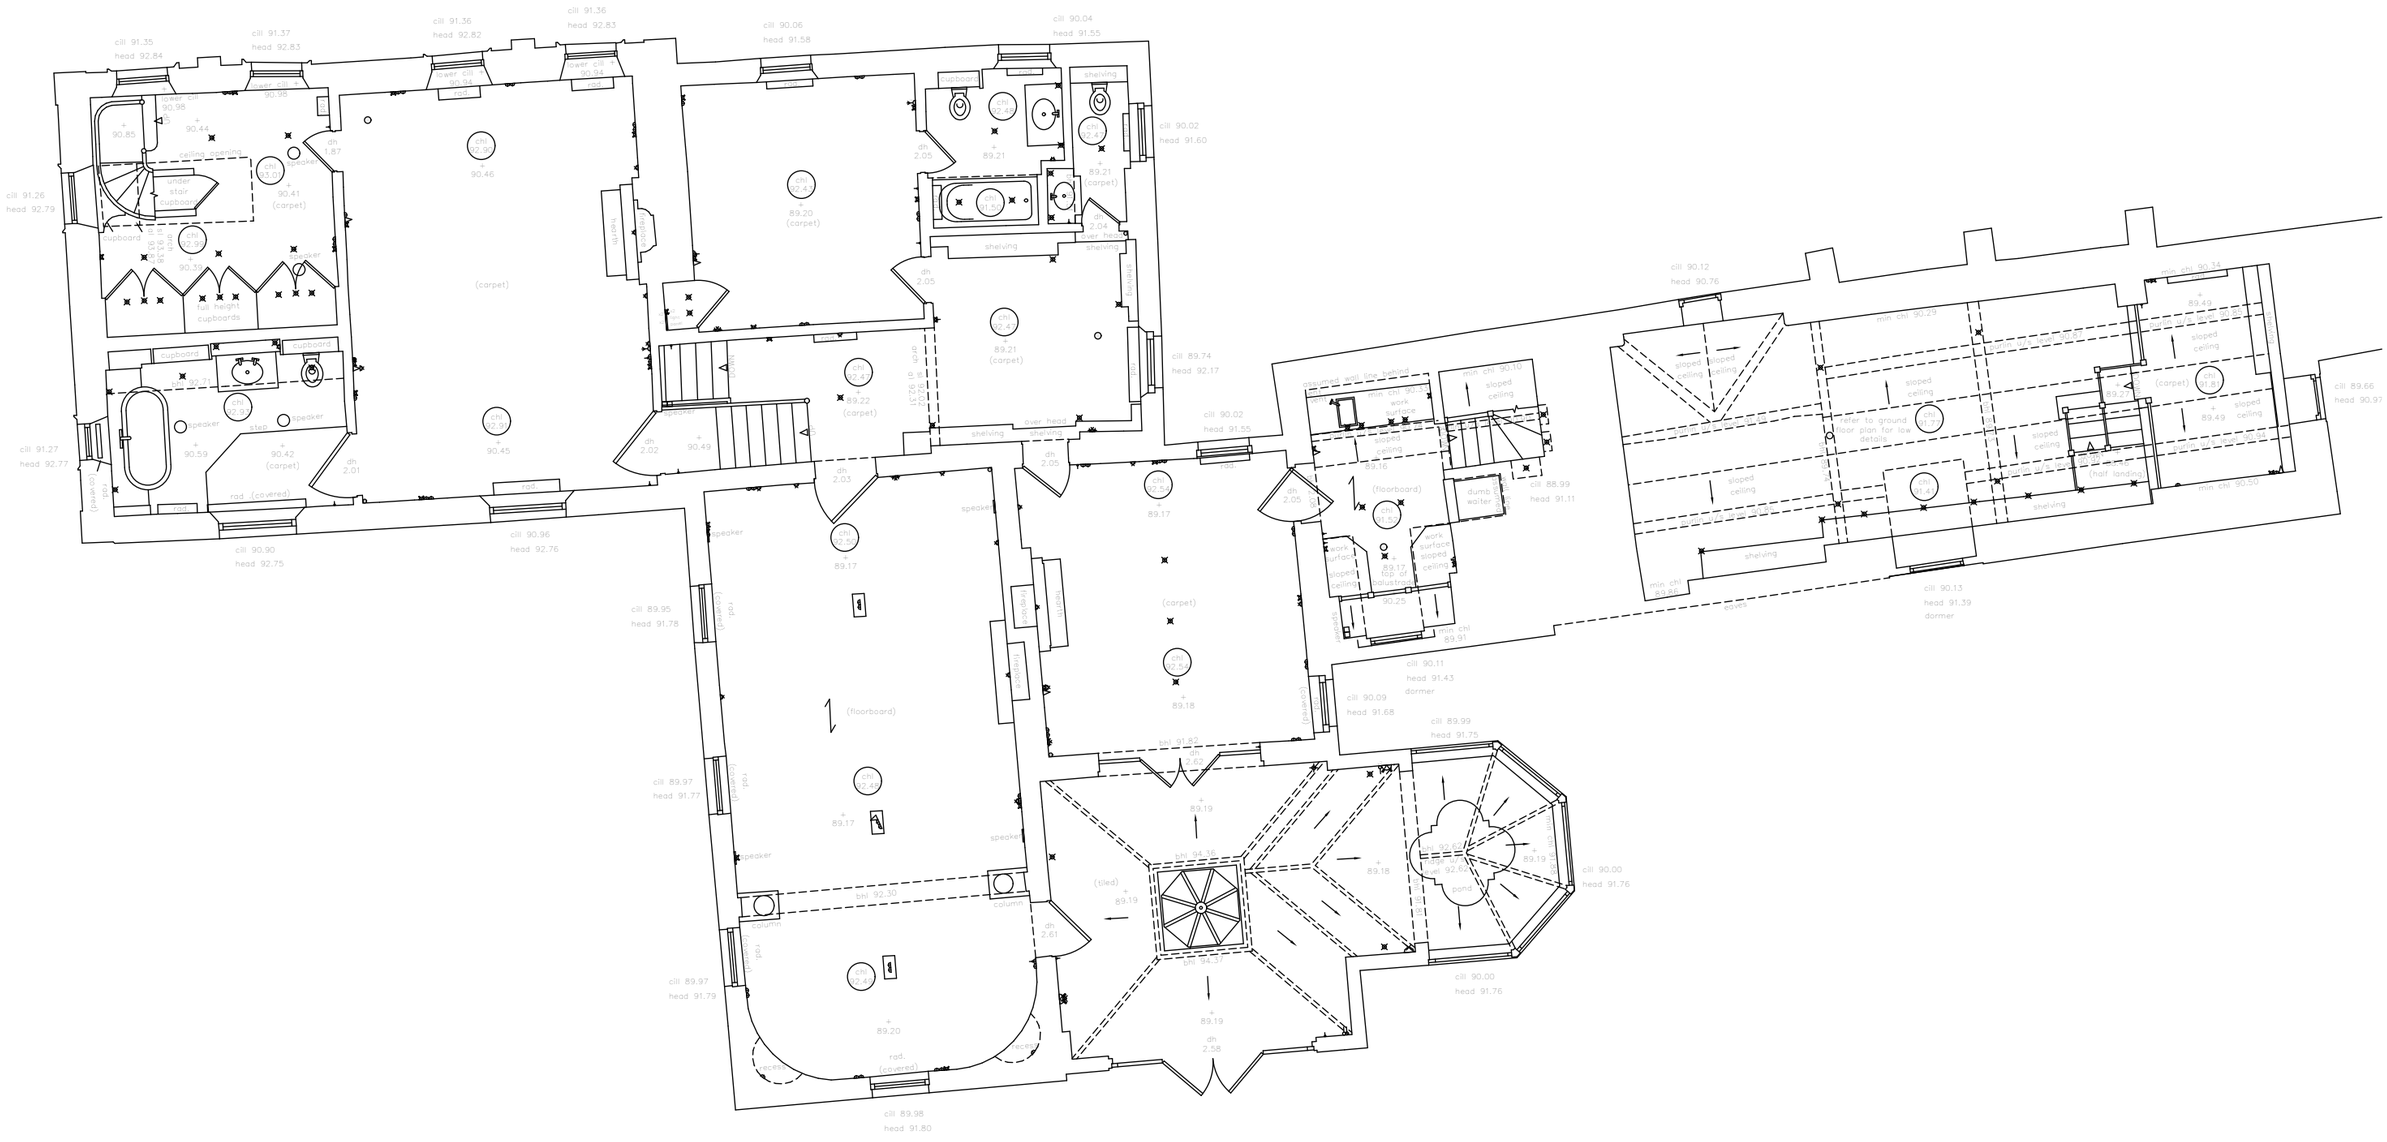

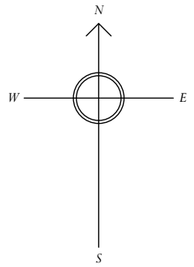

0 1 2 3 4 5

Scale 1:100 @ A3

REDDISH HOUSE, BROAD CHALKE

EXISTING FIRST FLOOR PLAN

Drawing Number : 6019/PL19

ADAM ARCHITECTURE
www.adamarchitecture.com contact@adamarchitecture.com