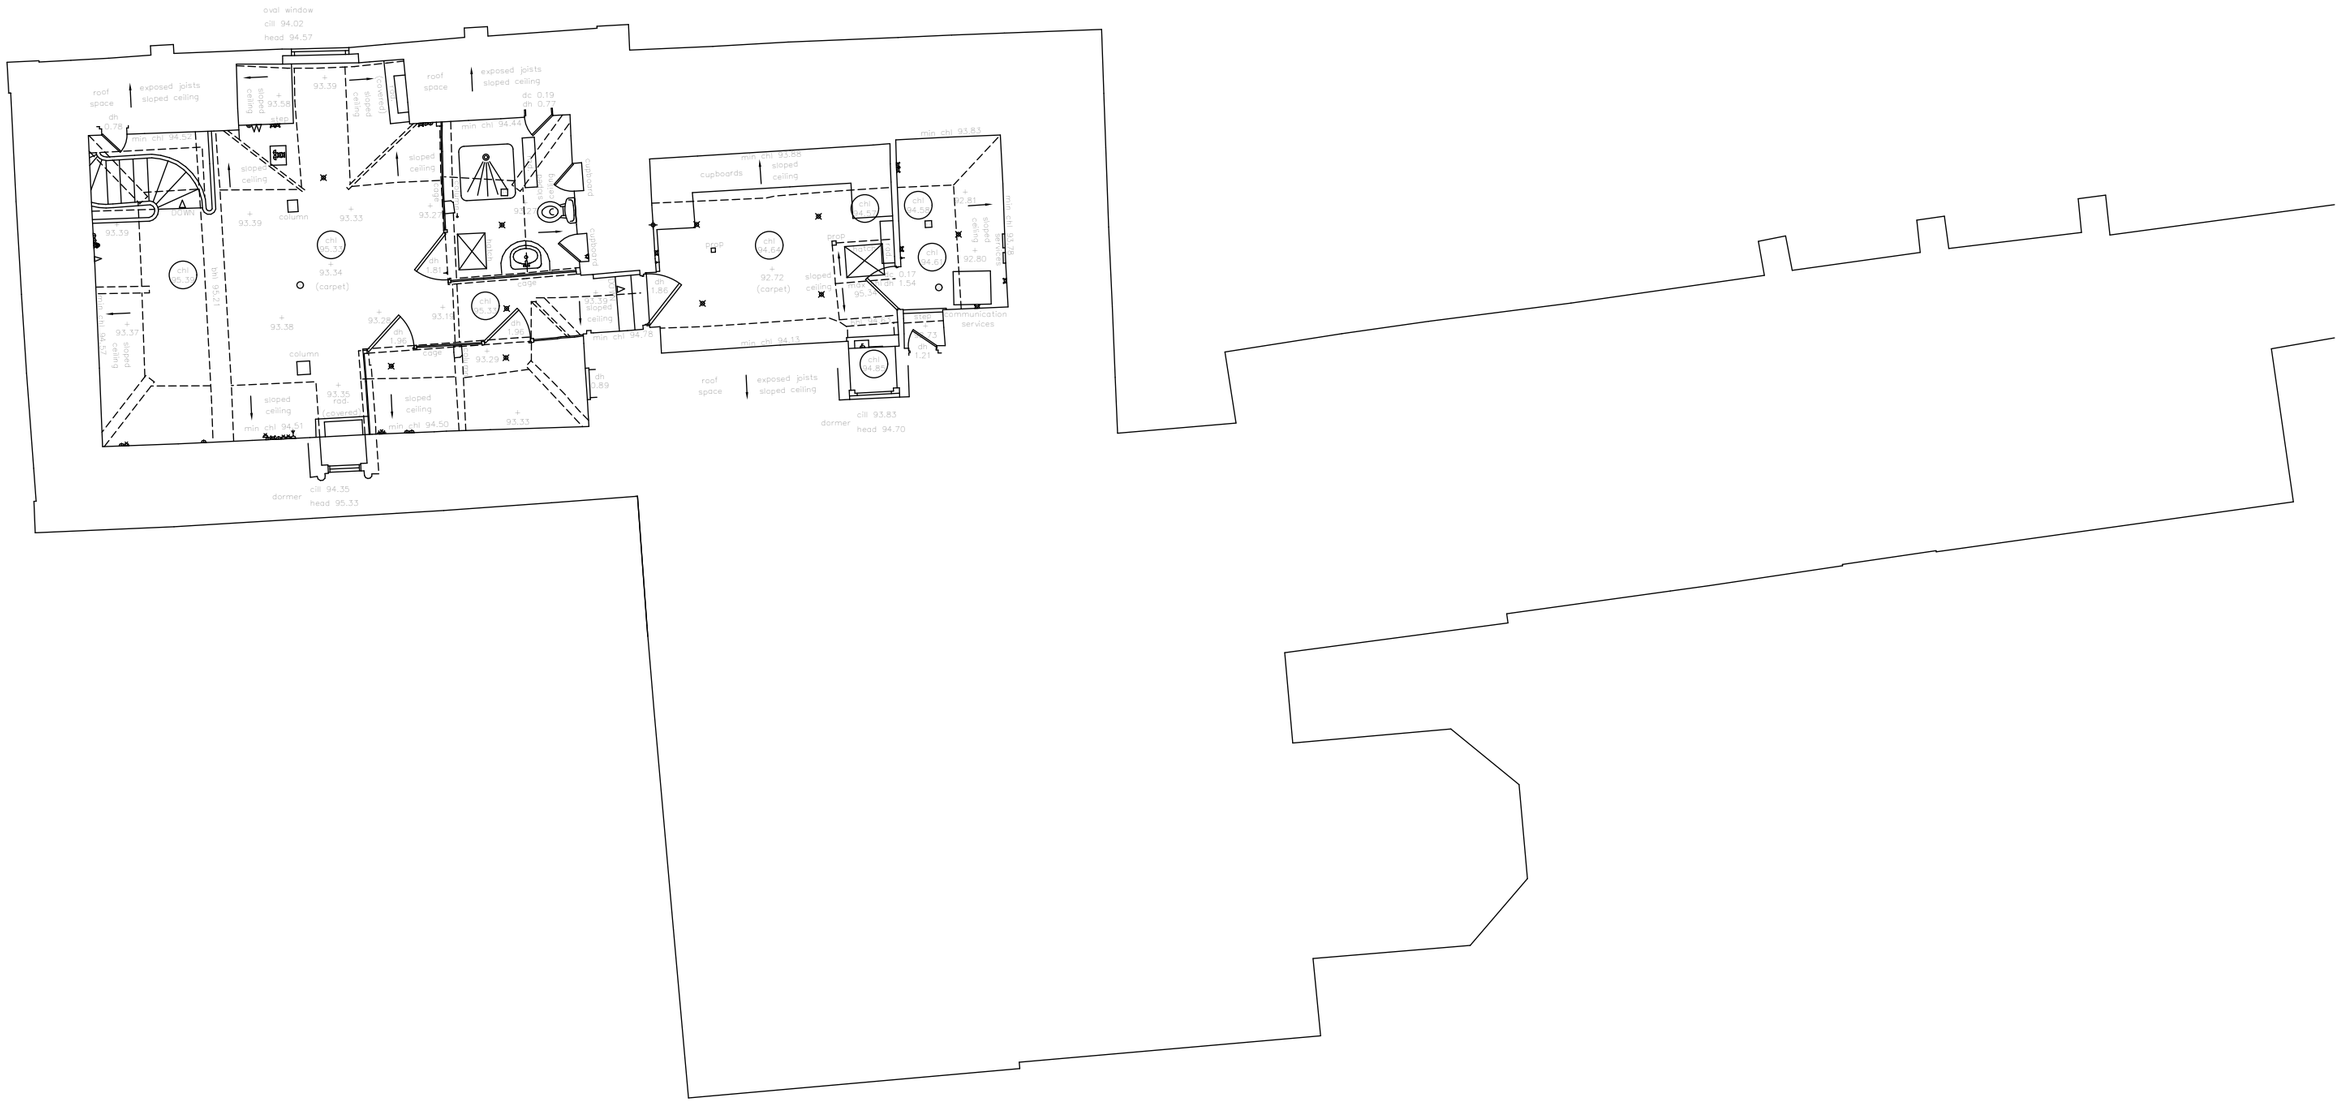

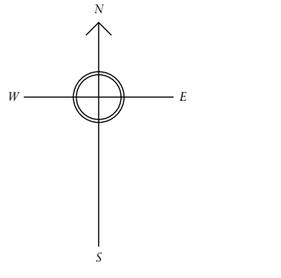

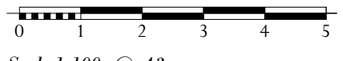

Scale 1:100 @ A3

REDDISH HOUSE, BROAD CHALKE

EXISTING ATTIC FLOOR PLAN

Drawing Number : 6019/PL20

ADAM ARCHITECTURE
www.adamarchitecture.com contact@adamarchitecture.com