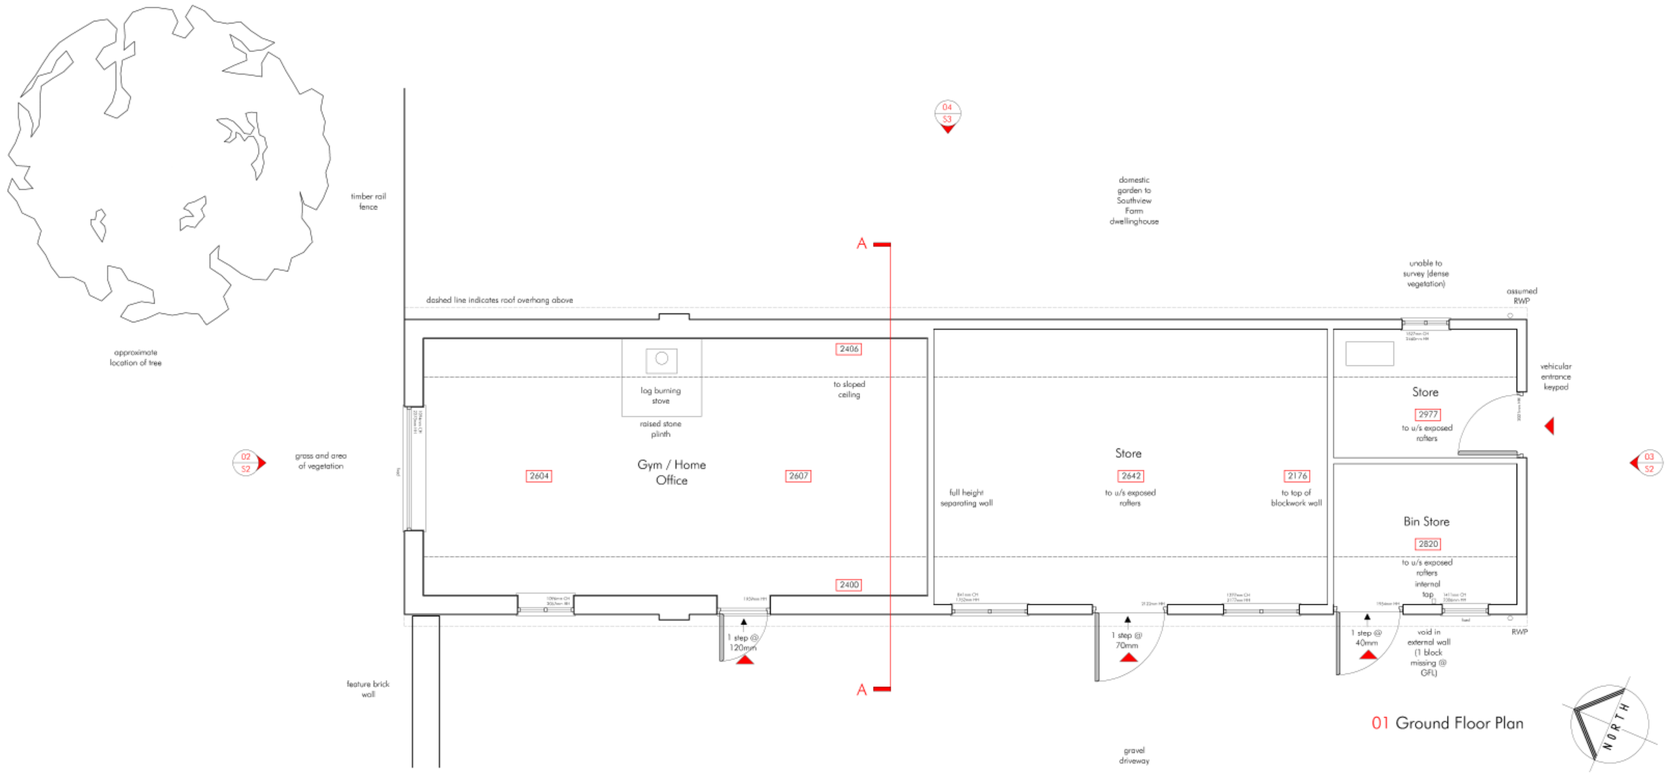

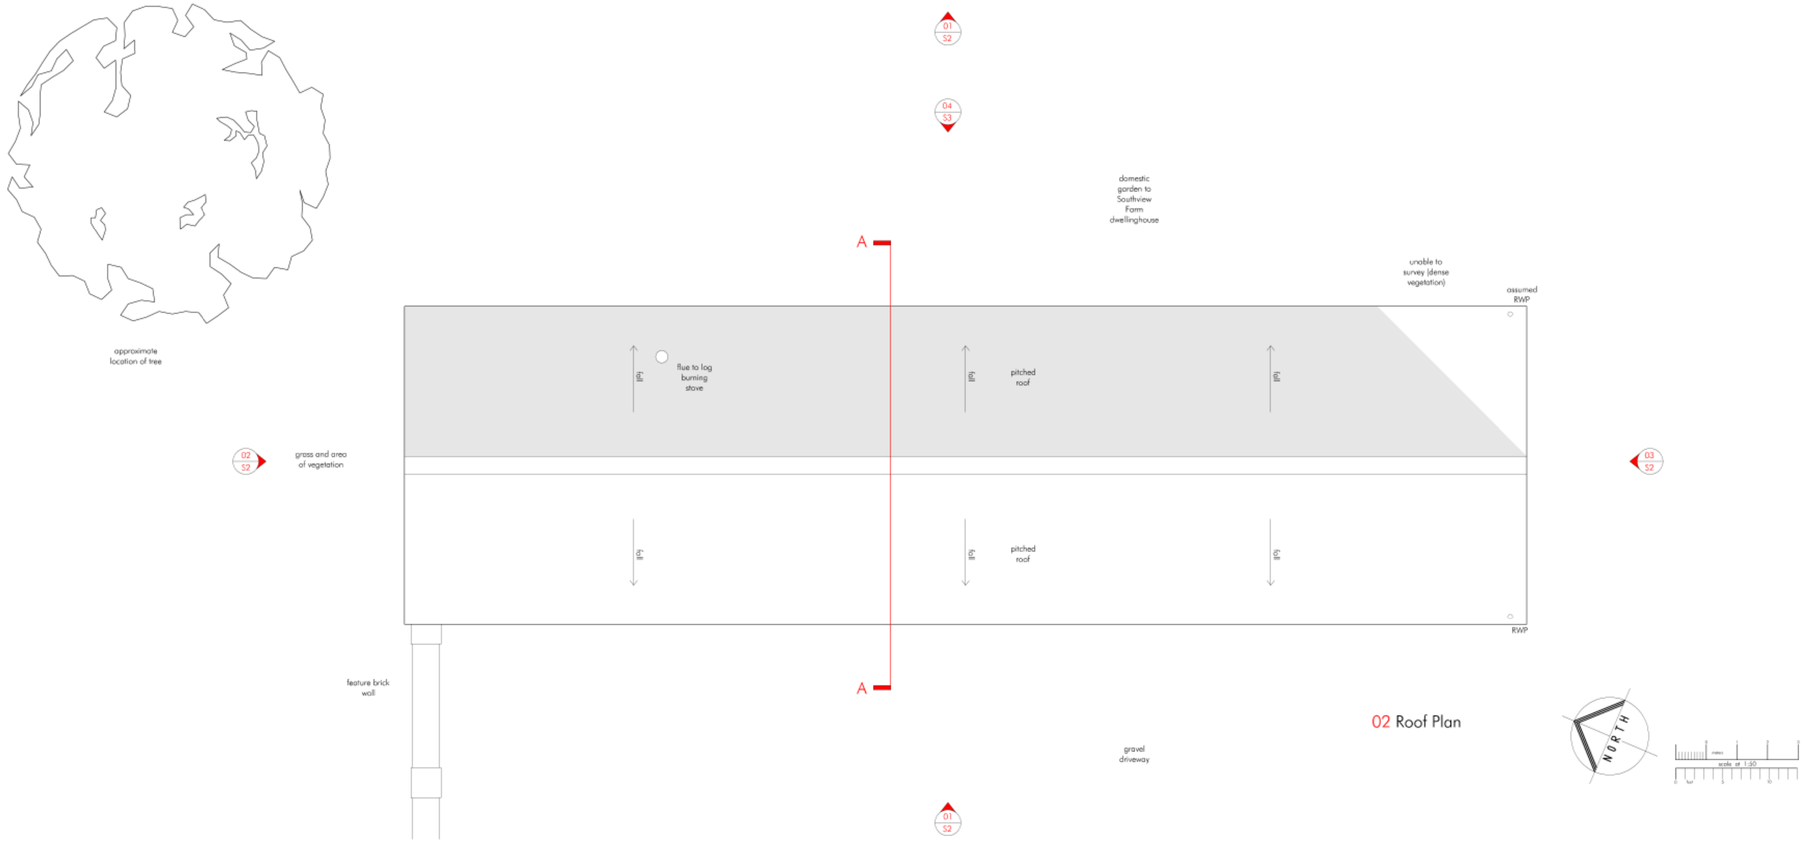

RIBA Chartered Practice

This drawing is the Copyright of PKA Architects Ltd Registered in England and Wales No 8605083. Do not rely on Scaled Dimensions- work to figured dimensions only. If in doubt - ASK. All dimensions to be checked on site by contractor. Work to existing building features where appropriate. OS copyright licence AR100010276

THE Green REGISTER OF CONSTRUCTION PROFESSIONALS

WDH

FILE PATH X:\Projects\Current Projects\1690-Jackson Keevil\03- Site Information\Survey\1690_170615_Existing Building Survey.dwg

DATE PRINTED Friday, 5 January, 2018

REVISIONS

Key:

XXXX Internal floor to ceiling height (mm)

Internal walls and floors

Mr & Mrs Jackson

Southview Farm, Keevil

cf | DATE 19-06-2018 | SCALE 1:50@A1

Existing Drawings

Ground and Roof Plans

ISSUED FOR PLANNING

S1_1690_170615_Existing Building Survey.dwg

PKA ARCHITECTS

PKA Architects Ltd
Featherbrook, Whistley Road, Potterne, Devizes, Wiltshire. SN10 5TD
tel 01380-725688 email: peter@pka-architects.com www.pka-architects.com

RIBA CHARTERED PRACTICE