Defence Infrastructure Organisation

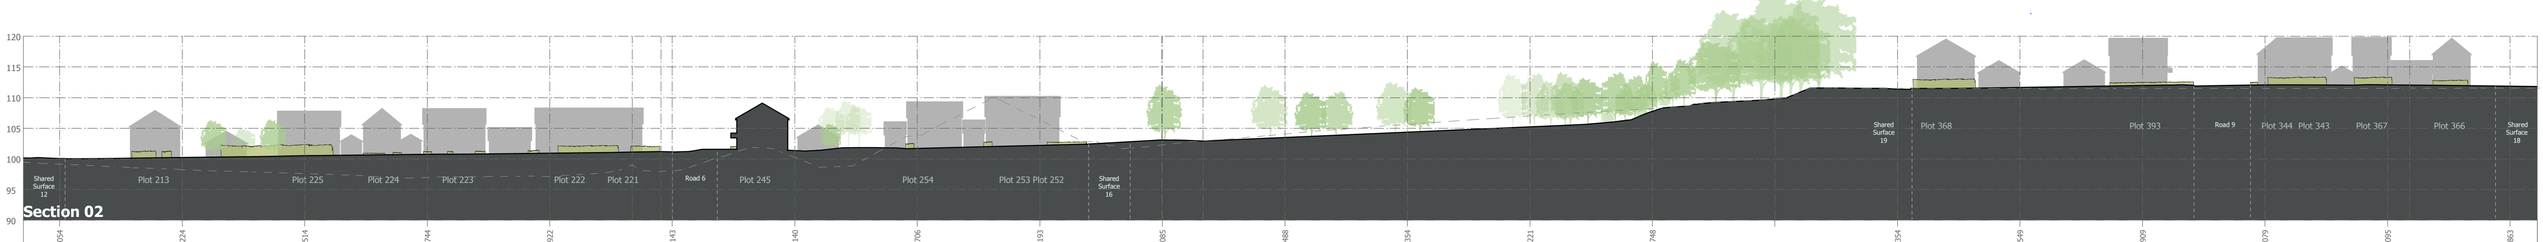


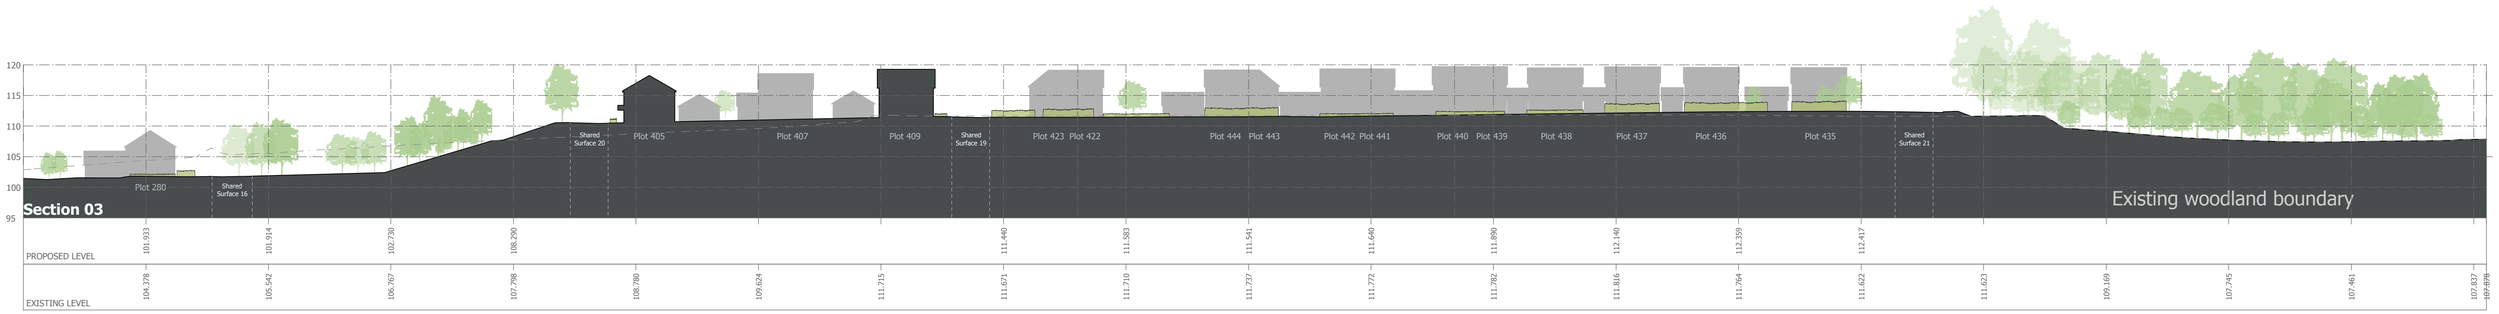


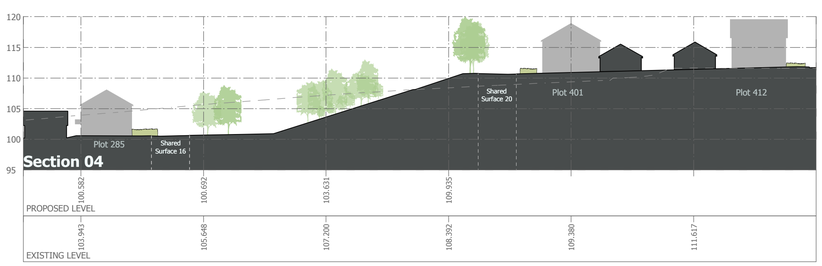


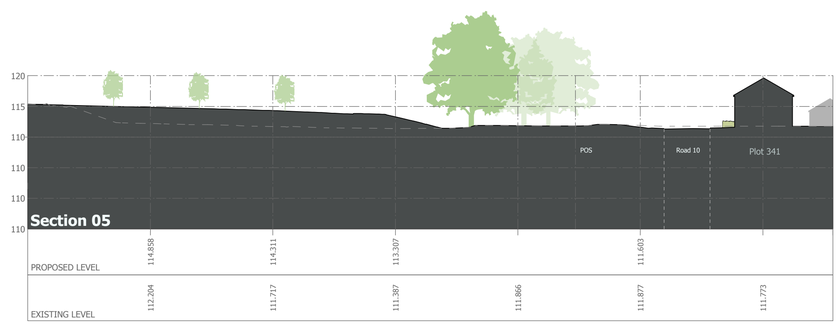

0 10 20 30 40

Note: Proposed trees illustrated with 10 years growth.

Scale 1:500@A1

# Larkhill
## Proposed Site Sections

6 February 2018
File reference: A100941_P3 P4 Street Scenes revision A

**WYG,** Floor 5, Longcross Court, 47 Newport Road, Cardiff, CF24 0AD
Tel: +44 (0)29 2082 9200 Fax: +44 (0)29 2045 5321 Email: info@wyg.com