Revisions

RECEIVED
18 MAY 2013

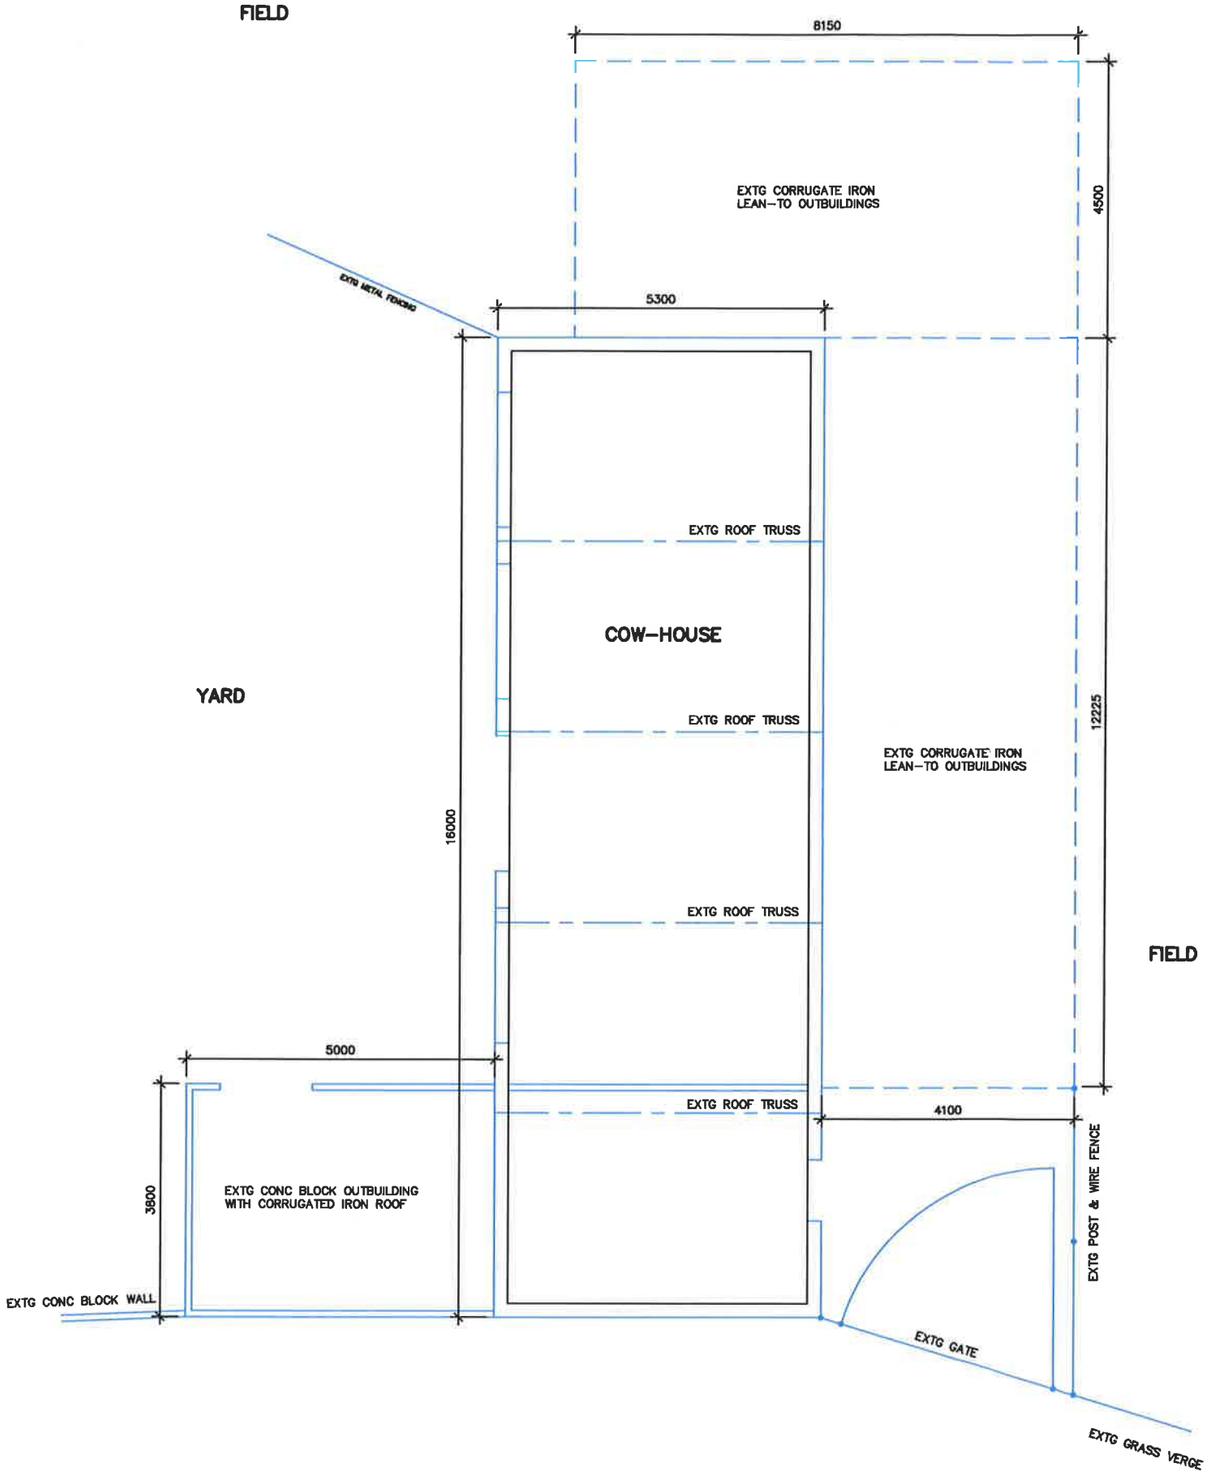

0 1 2 3 4 5

SCALE 1/50 WHEN PLOTTED AT A1 SIZE
SCALE 1/100 WHEN PLOTTED AT A3 SIZE

Client
MR STEPHEN FRY.

Project
PROPOSED CONVERSION OF EXISTING FARM BUILDING TO FORM SINGLE DWELLING,
ELM LEAZE FARM,
MAIN STREET,
KEEVIL, TROWBRIDGE,
WILTSHIRE. BA14 6NE

Drawing Title
SURVEY DRAWING.
PLAN.

Scale	Date	Drawn by
AS INDICATED	NOV 2017	

Tim Weeding
Building Design Services
30 Mill Road
Worton
Devizes
Wiltshire SN10 5SY
Telephone & Fax : (01380) 726903

Project Number	Drawing Number
2017-62	01