NOTES

ORIGINAL A1

All levels and dimensions to be checked on site prior to construction / fabrication; report discrepancies immediately.

Do not scale dimensions from this drawings.
This drawing is copyright protected.

REVISION

## South Elevation
Scale - 1 : 100

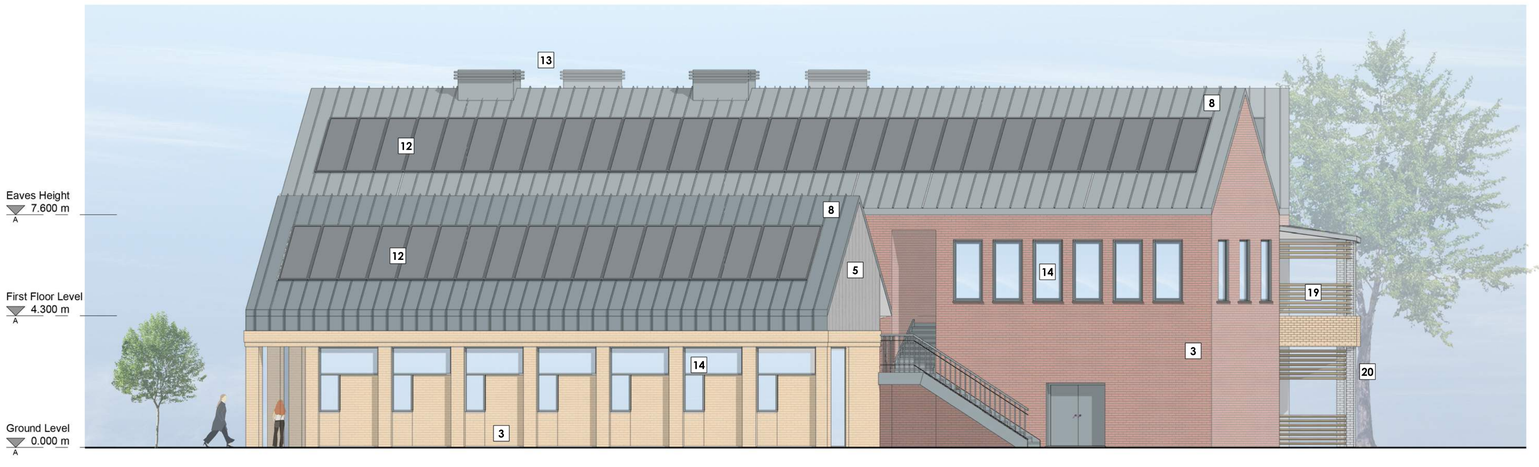


## East Elevation
Scale - 1 : 100

**Thoulstone Eco – Leisure Proposal**

**Materials Key :**

1 Natural Stone Cladding
2 Buff Brick Finish
3 Red Brick Finish
4 Red Brick Soldier Course Above Openings
5 Vertical Timber Cladding
6 Horizontal Timber Cladding
7 Metal Standing Seam Vertical Cladding
8 Metal Standing Seam Roof
9 Red Tile Roof Finish
10 Grey Tile Roof Finish
11 Slate Roof Finish
12 Photo Voltaic Panels
13 Ventilation Chimney Stack
14 Grey Double Glazed Window Units
15 Rooflight Grey Finish
16 Timber External Doors
17 New Soft Landscaping (Refer to landscape architects proposals for details)
18 Grey Single Ply Membrane Roof
19 Horizontal Timber Louvres
20 Steel Louvre Support Frame
21 Horizontal Timber Louvres to Facilitate ASHP.
22 Vertical timber Louvres to Facilitate ASHP.
23 Metal Clad Dormer (Colour to match adjacent roof finish)
24 Chimney / Flue Finish To Match Adjacent Roof Finish
25 Metal Balcony With Steel Balustrade & Timber Handrail.
26 Grey Rainwater Down Pipes With Matching Gutter Sections.
27 Stone Mullion.

0 2 4 6m
Scale 1:100

## Key Plan

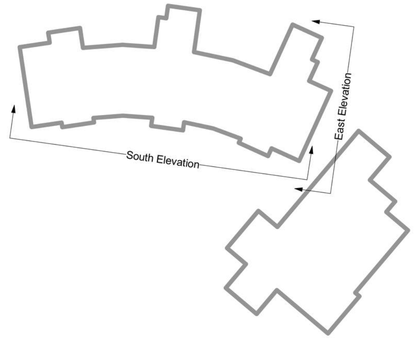


DATE • 25/05/18 DRAWN • LC

SCALE • 1:100 @ A1 CHECKED • JB

PROJECT

Thoulstone Eco Leisure Proposal

DRAWING

Central Building Elevations (Sheet 1 of 2)

TRAIL ARCHITECTS

12 CARPENTER STREET . PERTH . PH1 5LZ

01738 230360

WWW.TRAILARCHITECTS.CO.UK

DRAWING No. REV

16105-PL(20)004

PRINTED ON: 26/05/2018 16:04:23
FROM FILE: C:\Users\kevinwhalen\Documents\16105-TArch-XX-XX-M3-A-R18_Commercial Centre_KevinWhalen.rvt