Front Elevation / A
Scale - 1 : 100

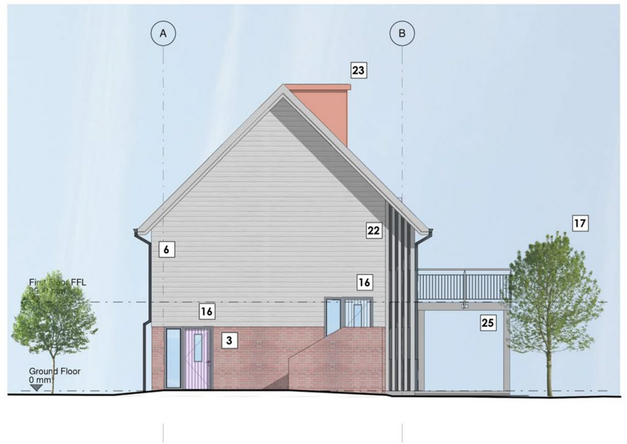

Side Elevation / B
Scale - 1 : 100

Rear Elevation / C
Scale - 1 : 100

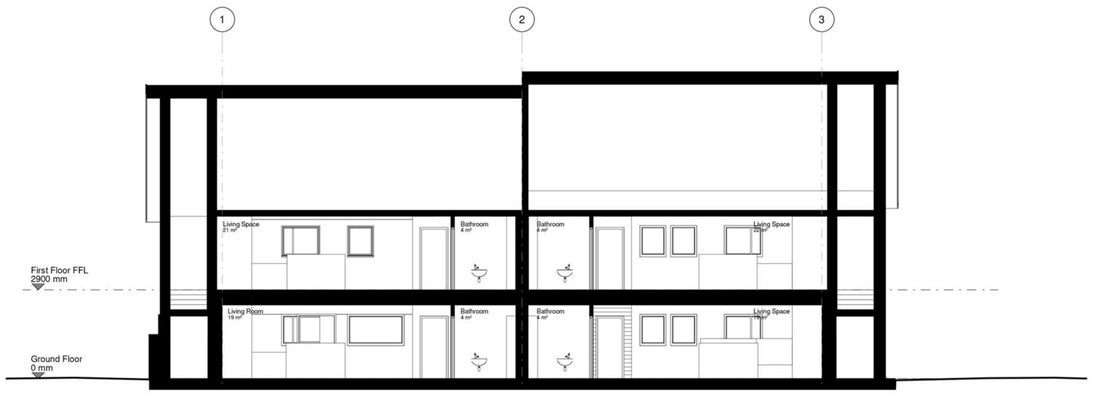

Section AA
Scale - 1 : 100

Side Elevation / D
Scale - 1 : 100

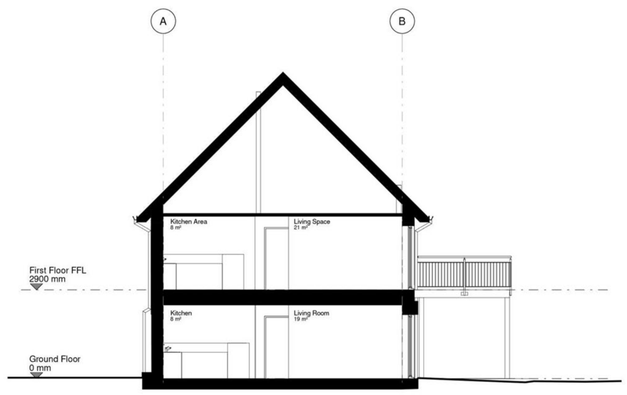

Section BB
Scale - 1 : 100

NOTES
ORIGINAL A1

All levels and dimensions to be checked on site prior to construction / fabrication; report discrepancies immediately.

Do not scale dimensions from this drawings.
This drawing is copyright protected.

REVISION

Thoulstone Eco – Leisure Proposal

Materials Key :

1 Natural Stone Cladding
2 Buff Brick Finish
3 Red Brick Finish
4 Red Brick Soldier Course Above Openings
5 Vertical Timber Cladding
6 Horizontal Timber Cladding
7 Metal Standing Seam Vertical Cladding
8 Metal Standing Seam Roof
9 Red Tile Roof Finish
10 Grey Tile Roof Finish
11 Slate Roof Finish
12 Photo Voltaic Panels
13 Ventilation Chimney Stack
14 Grey Double Glazed Window Units
15 Rooflight Grey Finish
16 Timber External Doors
17 New Soft Landscaping (Refer to landscape architects proposals for details)
18 Grey Single Ply Membrane Roof
19 Horizontal Timber Louvres
20 Steel Louvre Support Frame
21 Horizontal Timber Louvres to Facilitate ASHP.
22 Vertical timber Louvres to Facilitate ASHP.
23 Metal Clad Dormer (Colour to match adjacent roof finish)
24 Chimney / Flue Finish To Match Adjacent Roof Finish
25 Metal Balcony With Steel Balustrade & Timber Handrail.
26 Grey Rainwater Down Pipes With Matching Gutter Sections.
27 Stone Mullion.

0 2 4 6m
Scale 1:100

Key Plan - NTS

DATE • 25/05/18 DRAWN • LC
SCALE • 1:100 @ A1 CHECKED • JB

PROJECT
Thoulstone Eco Leisure Proposal

DRAWING
Accommodation Group B Elevations and Sections

TRAIL ARCHITECTS
12 CARPENTER STREET • PERTH • PH1 5LZ
01738 230360
WWW.TRAILARCHITECTS.CO.UK

DRAWING No. REV
16105-PL(20)023

PRINTED ON: 24/05/2018 18:09:04
FROM FILE: C:\Users\lamcouper\Documents\16105-Tdsch-XX-M3-A-R18_Block B_2 Bedroom Unit\hwyhm1_lamcouper@trailarchitects.co.uk.rvt