Roof Plan
Scale - 1 : 100

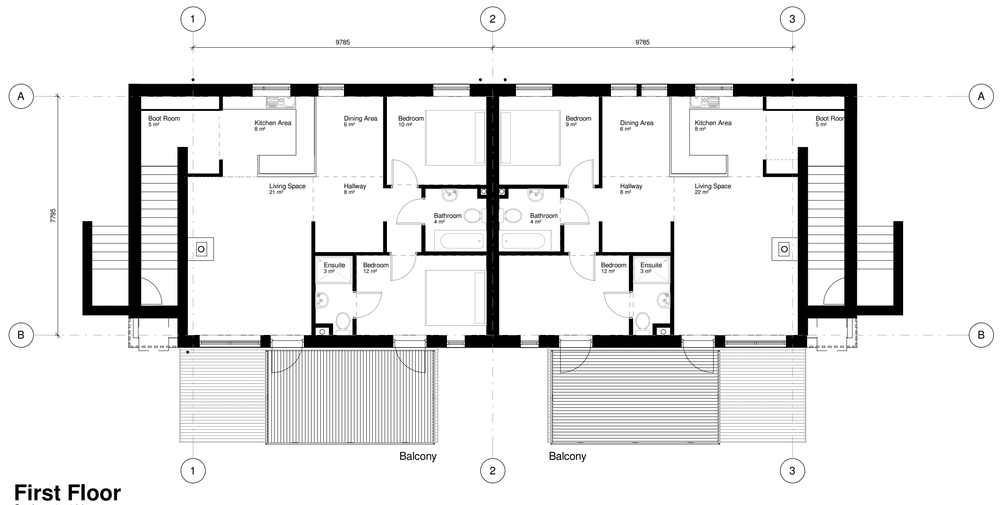

First Floor
Scale - 1 : 100

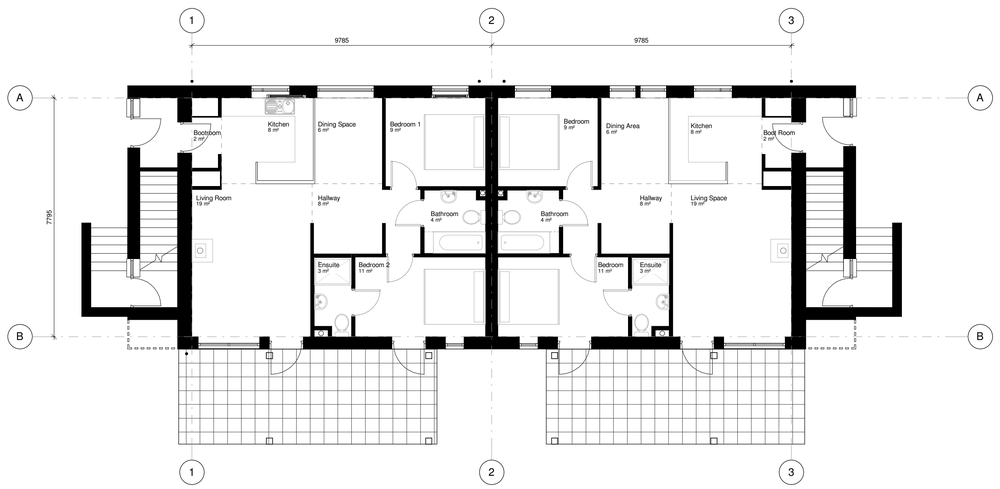

Ground Floor
Scale - 1 : 100

NOTES
ORIGINAL A1

All levels and dimensions to be checked on site prior to construction / fabrication; report discrepancies immediately.

Do not scale dimensions from this drawings.
This drawing is copyright protected.

REVISION

0 2 4 6m
Scale 1:100

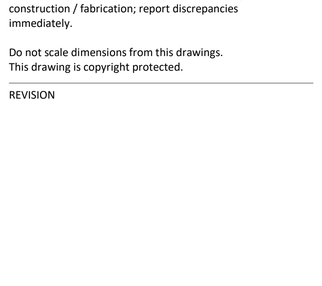

Key Plan - NTS

DATE • 25/05/18 DRAWN • LC

SCALE • 1:100 @ A3 CHECKED • JB

PROJECT
Thoulstone Eco Leisure Proposal

DRAWING
Accommodation Group D Plans

TRAIL ARCHITECTS
12 CARPENTER STREET • PERTH • PH1 5LZ
01738 230360
WWW.TRAILARCHITECTS.CO.UK

DRAWING No. REV
16105-PL(20)026

PRINTED ON: 26/05/2018 19:36:28
FROM FILE: C:\Users\jamcouper\Documents\16105-Tech-XX-XX-M3-A-R18_Block D_3 Bedroom Unit(Yourplace_Jamcouper@trailarchitects.co.uk.rvt