Roof Plan
Scale - 1 : 100

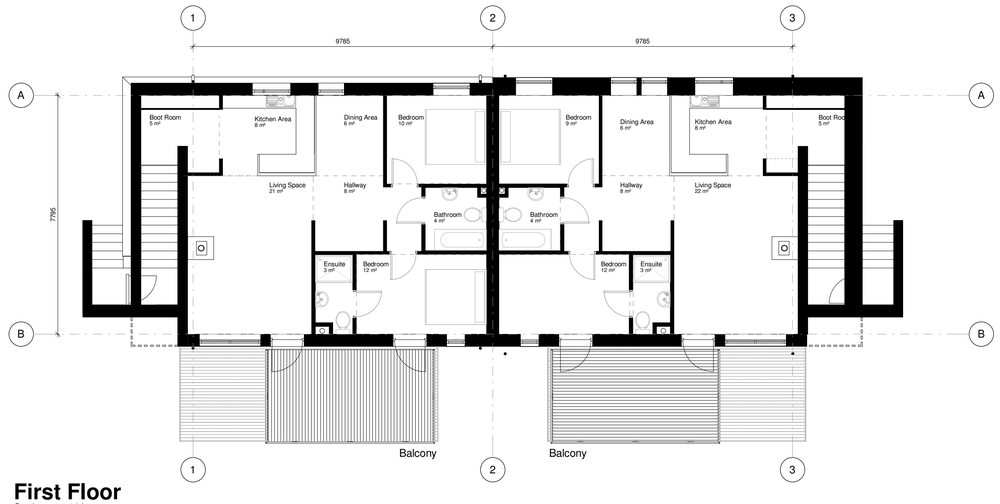

First Floor
Scale - 1 : 100

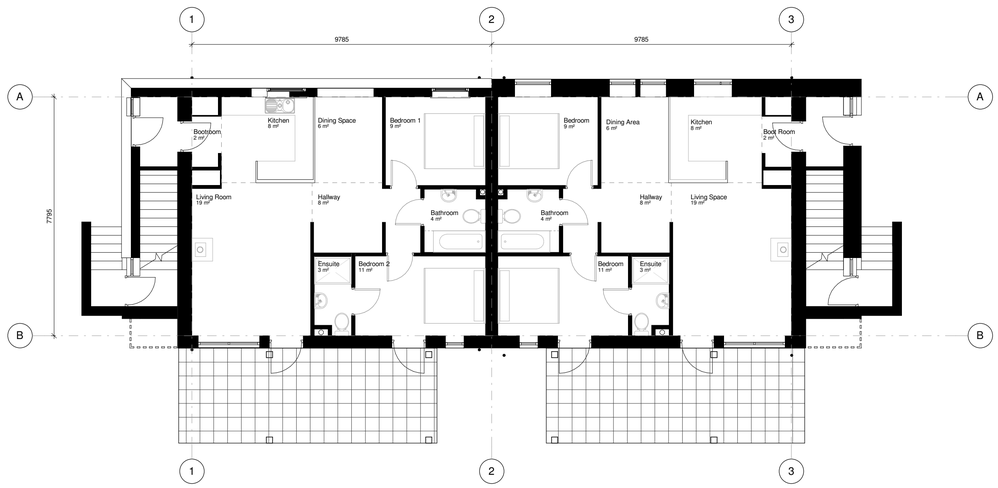

Ground Floor
Scale - 1 : 100

NOTES

ORIGINAL A1

All levels and dimensions to be checked on site prior to construction / fabrication; report discrepancies immediately.

Do not scale dimensions from this drawings.
This drawing is copyright protected.

REVISION

0 2 4 6m
Scale 1:100

Key Plan - NTS

DATE	02/05/18	DRAWN	LC
SCALE	1:100 @ A3	CHECKED	

PROJECT
Thoulstone Eco Leisure Proposal

DRAWING
Accommodation Group E Plans

TRAIL ARCHITECTS
12 CARPENTER STREET • PERTH • PH1 5LZ
01738 230360
WWW.TRAILARCHITECTS.CO.UK

DRAWING No. REV
16105-PL(20)028

PRINTED ON: 24/05/2018 19:51:21
FROM FILE: C:\Users\lamcouper\Documents\16105-Tech-XX-XX-M3-A-R18_Block E_2 Bedroom Unit(Yourjnes)_lamcouper@trailarchitects.co.uk.rvt